METROPOLITAN GROVE

SITE PLAN

30′ 0 30′ 60′
SCALE: 1"=30′

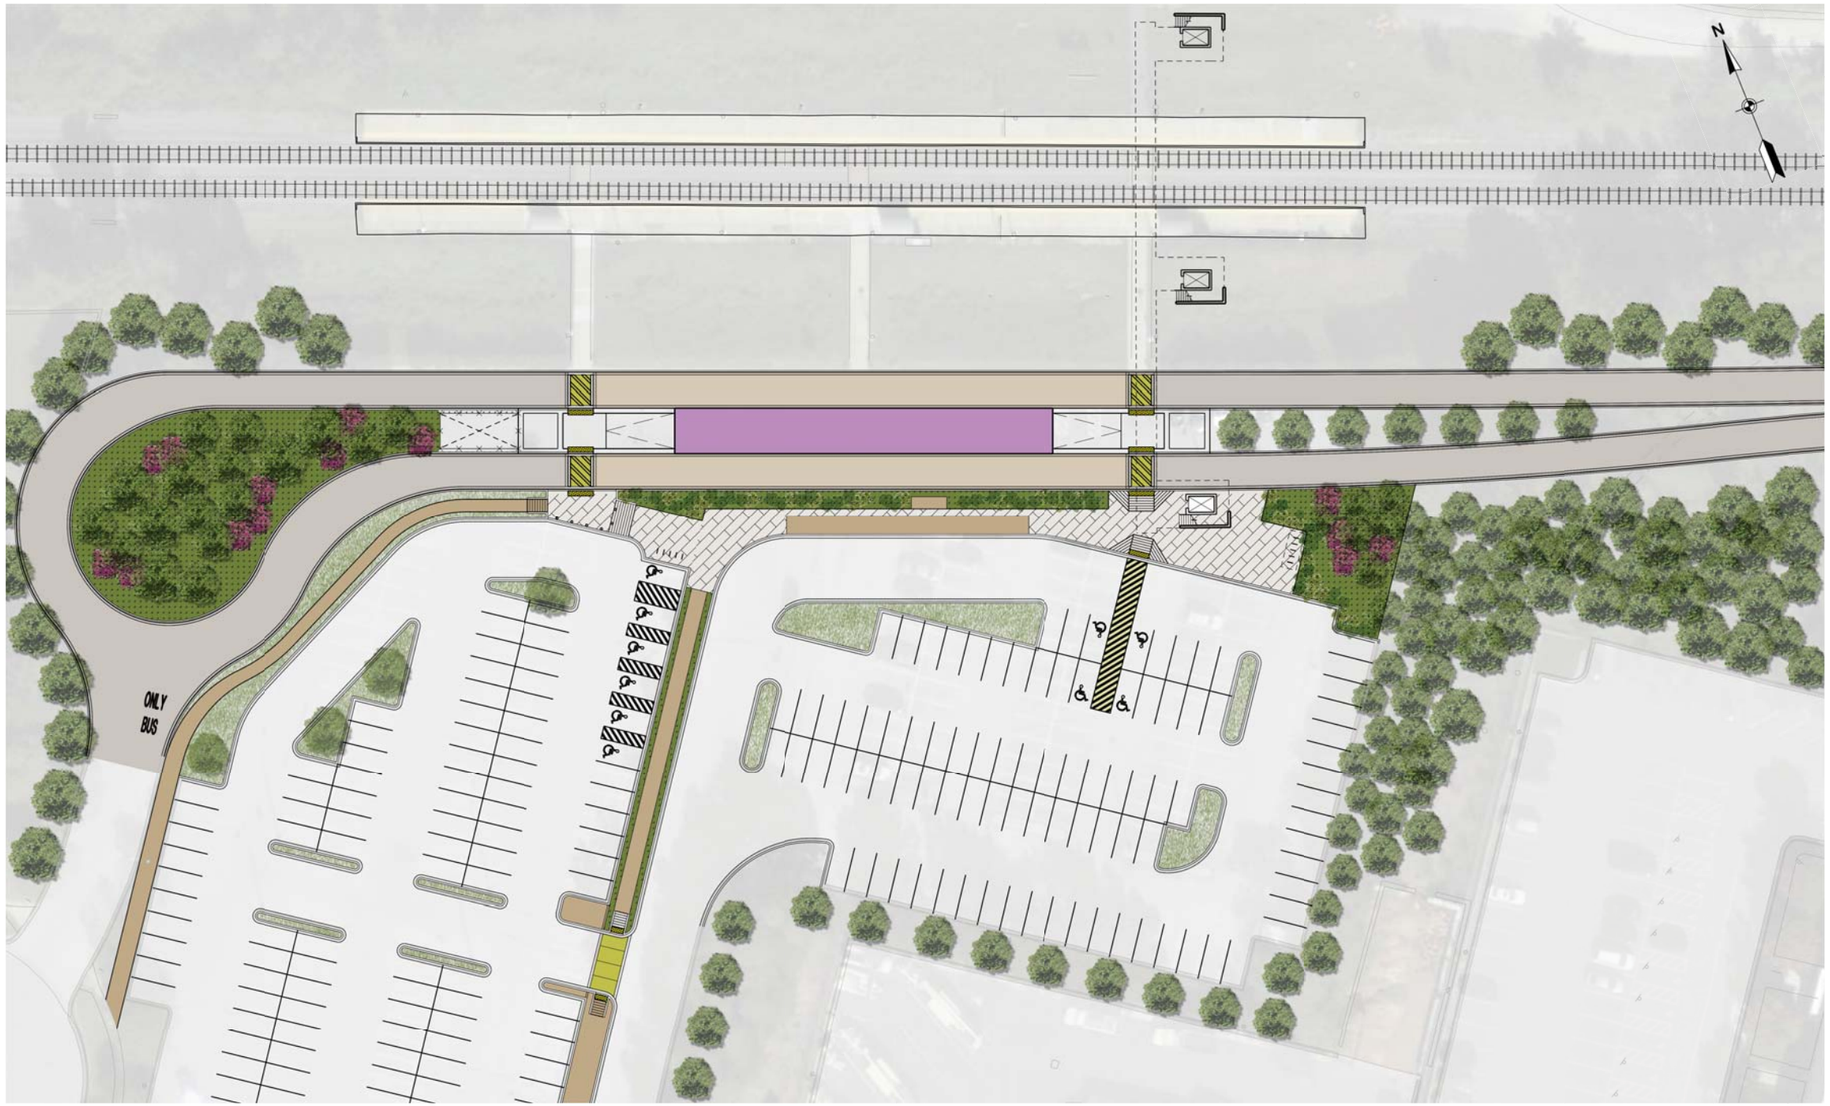

NOTE: Station/Platform amenities omitted for discussion at AAC Meeting #5.

FIRSTFIELD
SITE PLAN

30′ 0 30′ 60′
SCALE: 1"=30′

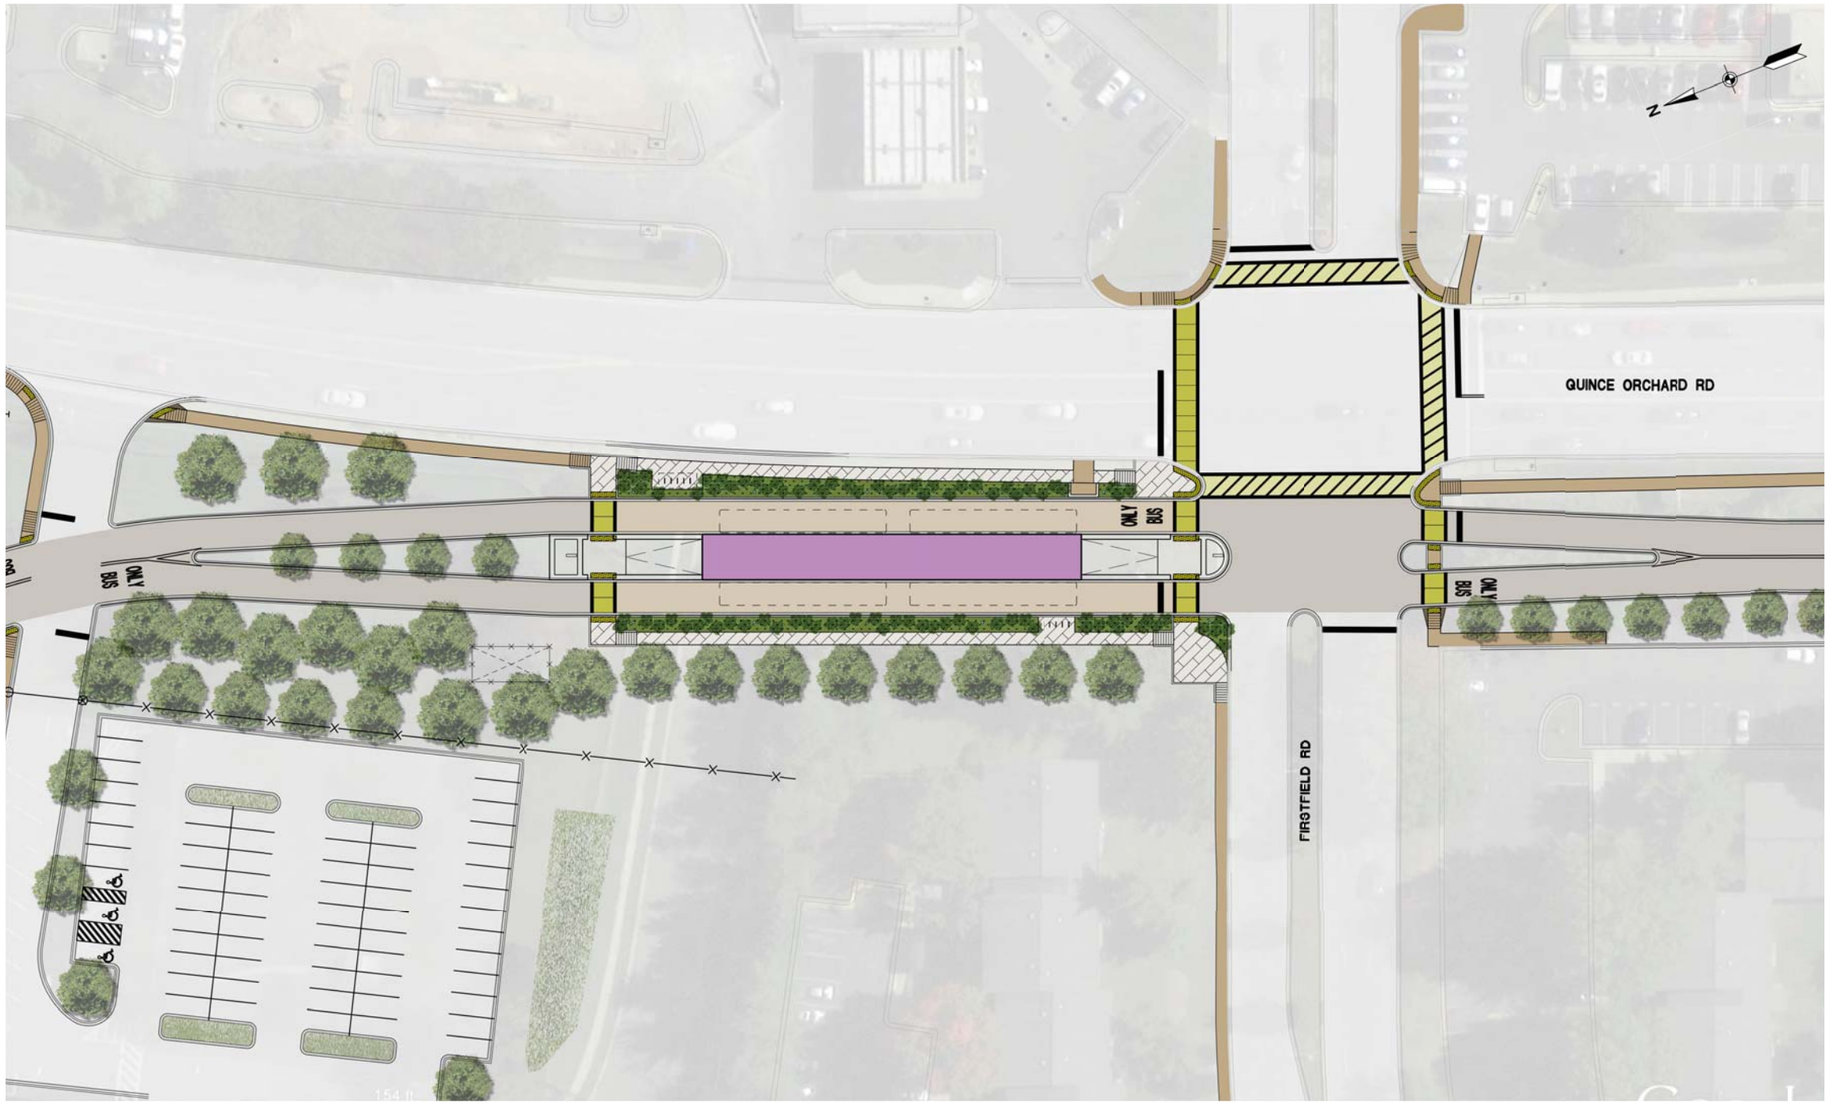

NOTE: Station/Platform amenities omitted for discussion at AAC Meeting #5.

NIST
SITE PLAN

30′ 0 30′ 60′
SCALE: 1"=30′

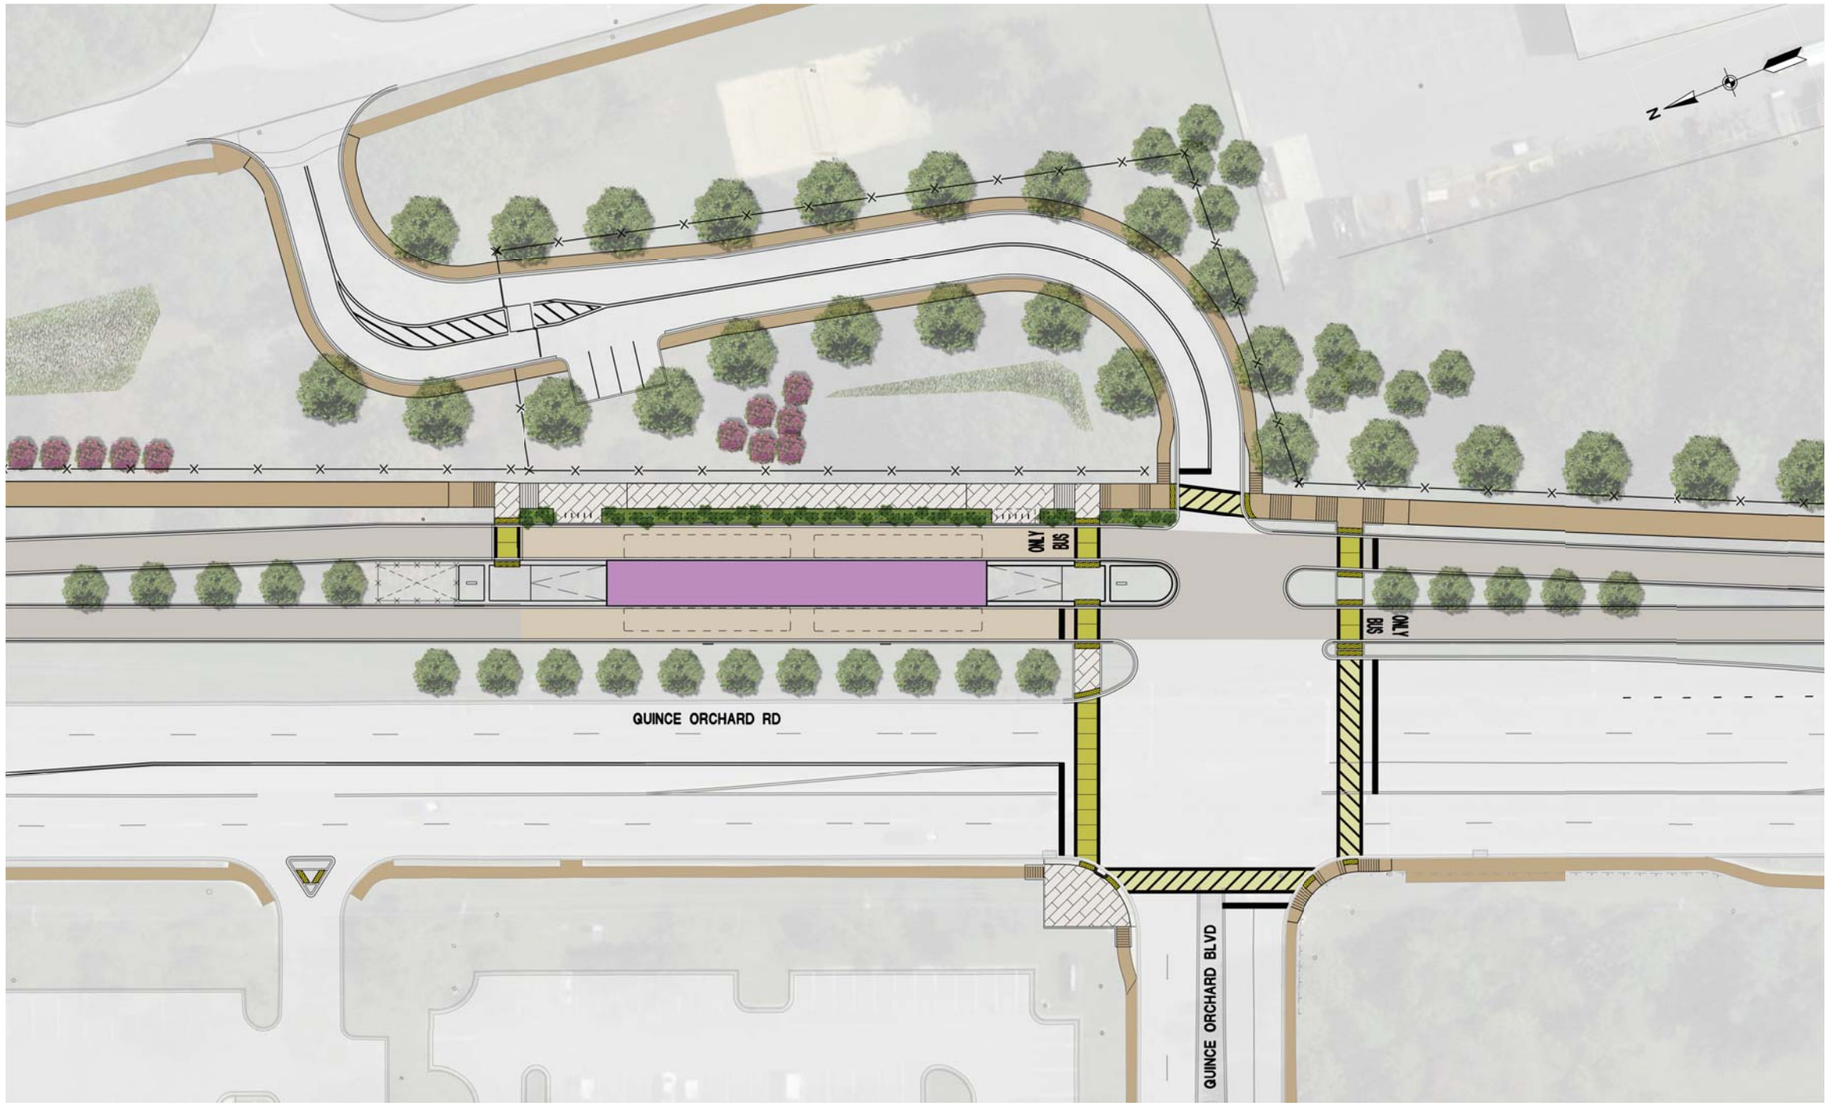

NOTE: Station/Platform amenities omitted for discussion at AAC Meeting #5.

KENTLANDS

SITE PLAN

30′ 0 30′ 60′
SCALE: 1"=30′

NOTE: Station/Platform amenities omitted for discussion at AAC Meeting #5.

REPRESENTATIVE
CROSS SECTION

QUINCE ORCHARD ROAD
BEFORE: REPRESENTATIVE CROSS SECTION

SCALE: 1:10

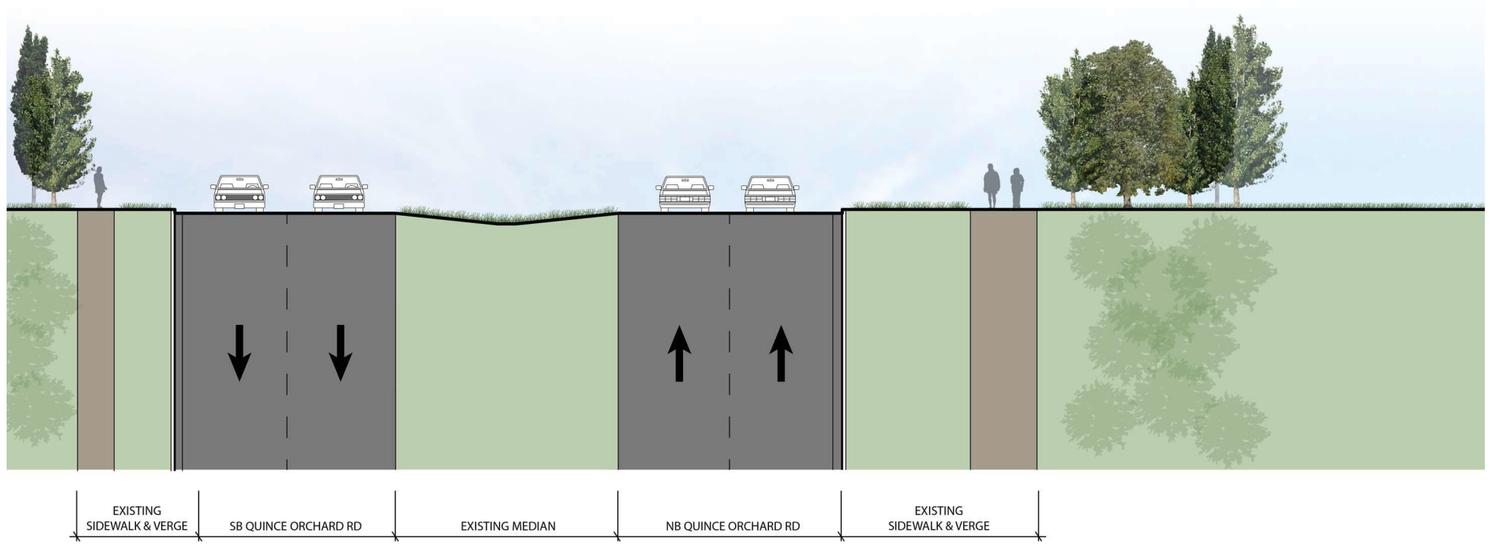

QUINCE ORCHARD ROAD
AFTER: REPRESENTATIVE CROSS SECTION

SCALE: 1:10

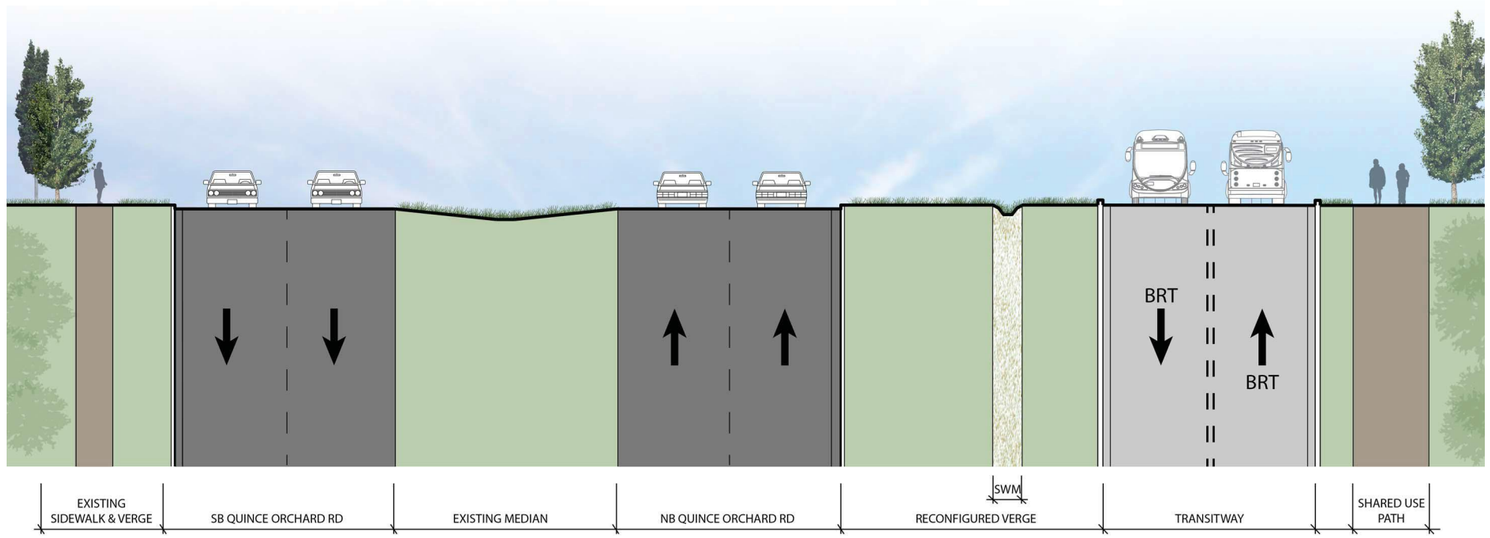

work in progress

REPRESENTATIVE
CROSS SECTION

GREAT SENECA HWY
BEFORE: REPRESENTATIVE CROSS SECTION

SCALE: 1:10

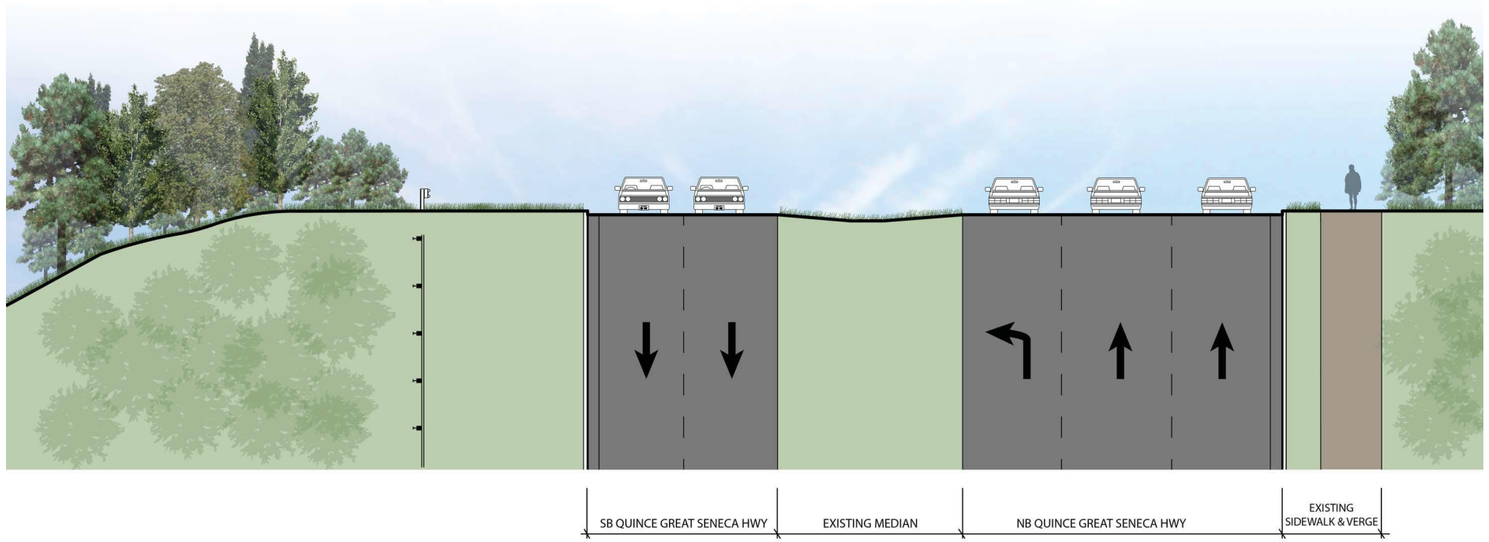

GREAT SENECA HWY
AFTER: REPRESENTATIVE CROSS SECTION

SCALE: 1:10

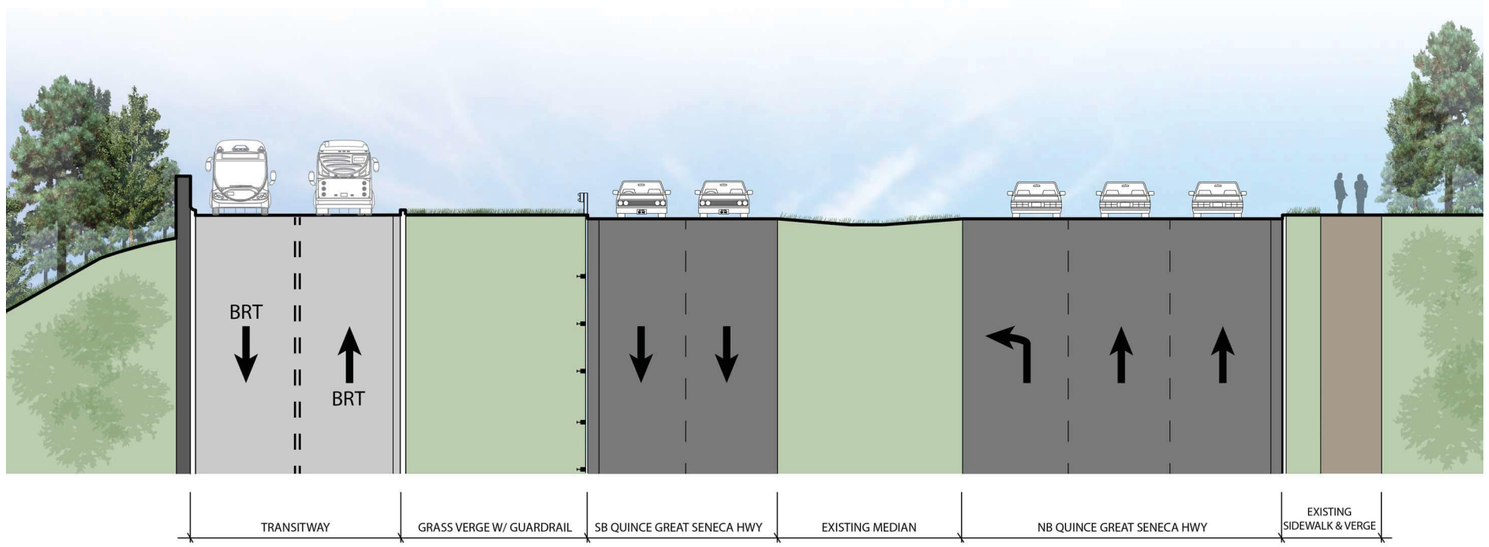

work in progress

REPRESENTATIVE
CROSS SECTION

GREAT SENECA HWY
BEFORE: REPRESENTATIVE CROSS SECTION

SCALE: 1:10

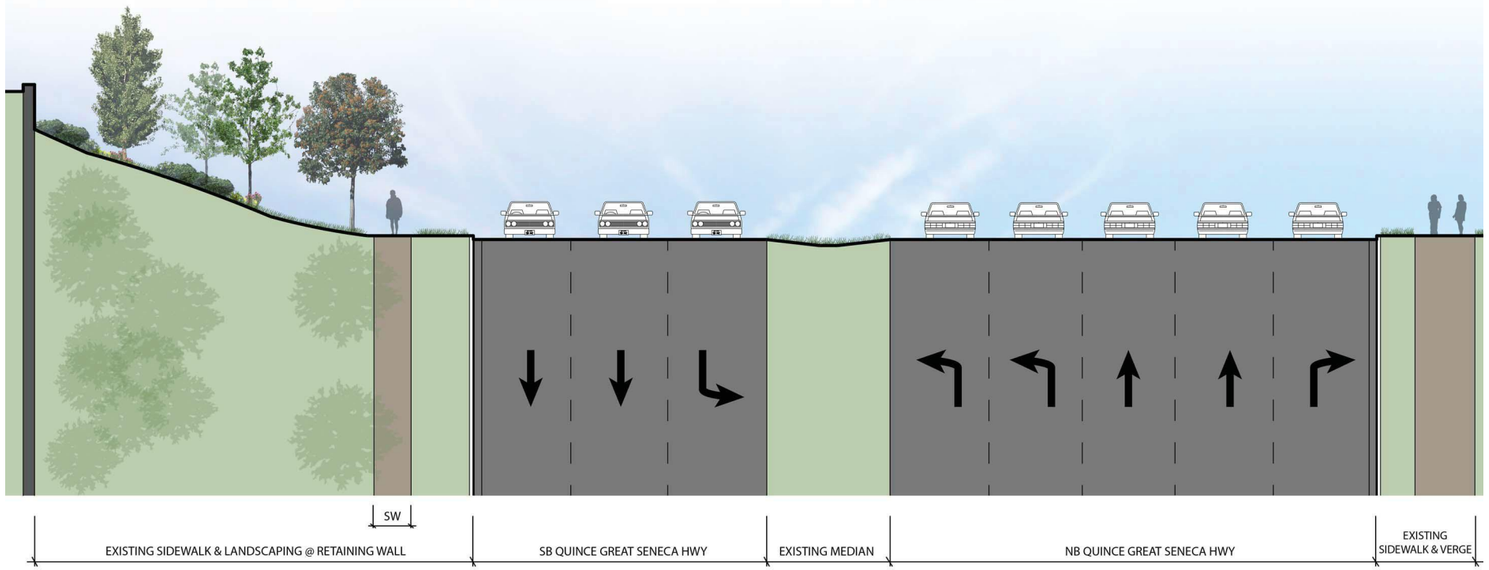

GREAT SENECA HWY
AFTER: REPRESENTATIVE CROSS SECTION

SCALE: 1:10

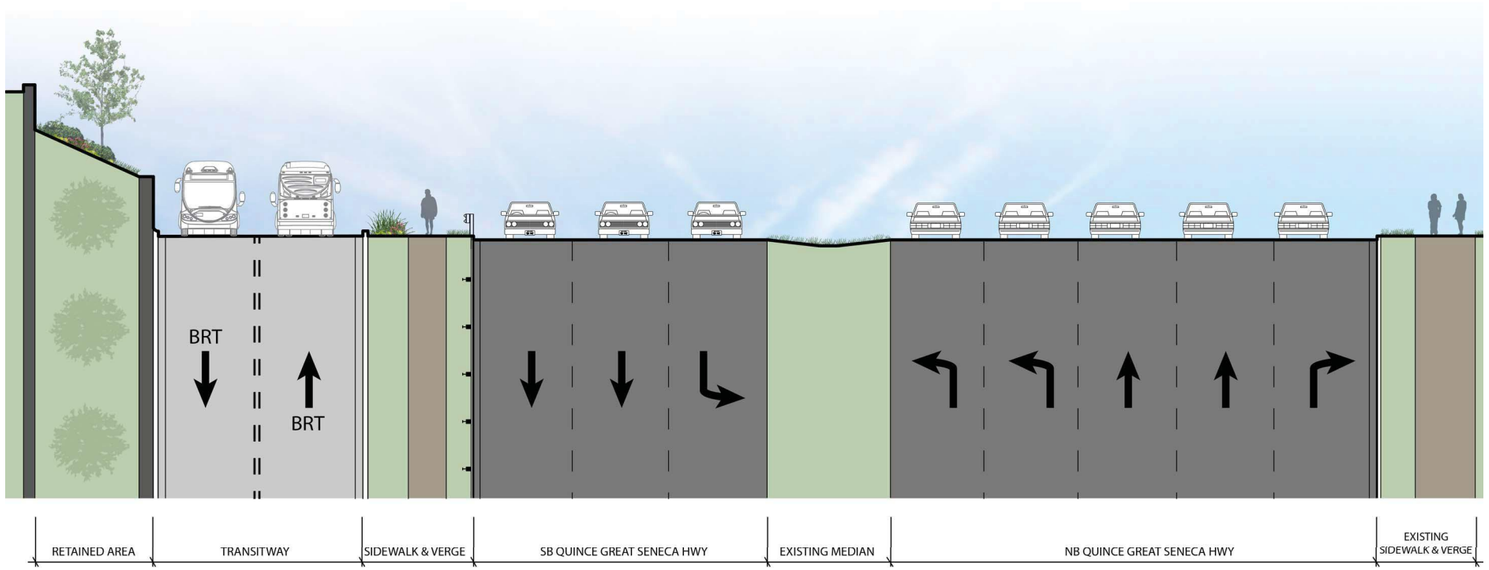

PROTOTYPE
CENTER PLATFORM [SIDE OF ROAD]

CCT STATIONS:

Firstfield
NIST
LSC Central

CENTER PLATFORM PROTOTYPE
SIDE OF ROAD CROSS SECTION

SCALE: 1:10

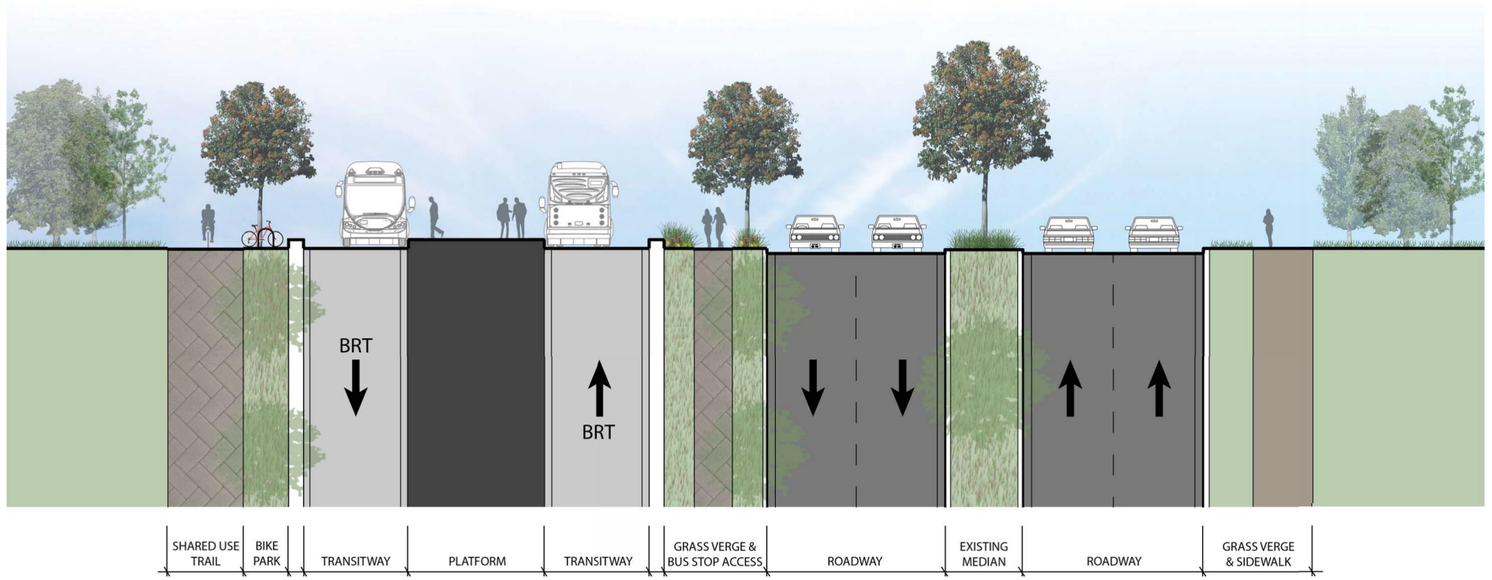

SITE PLAN

16′ 0 16′ 32′

SCALE: 1"=16′

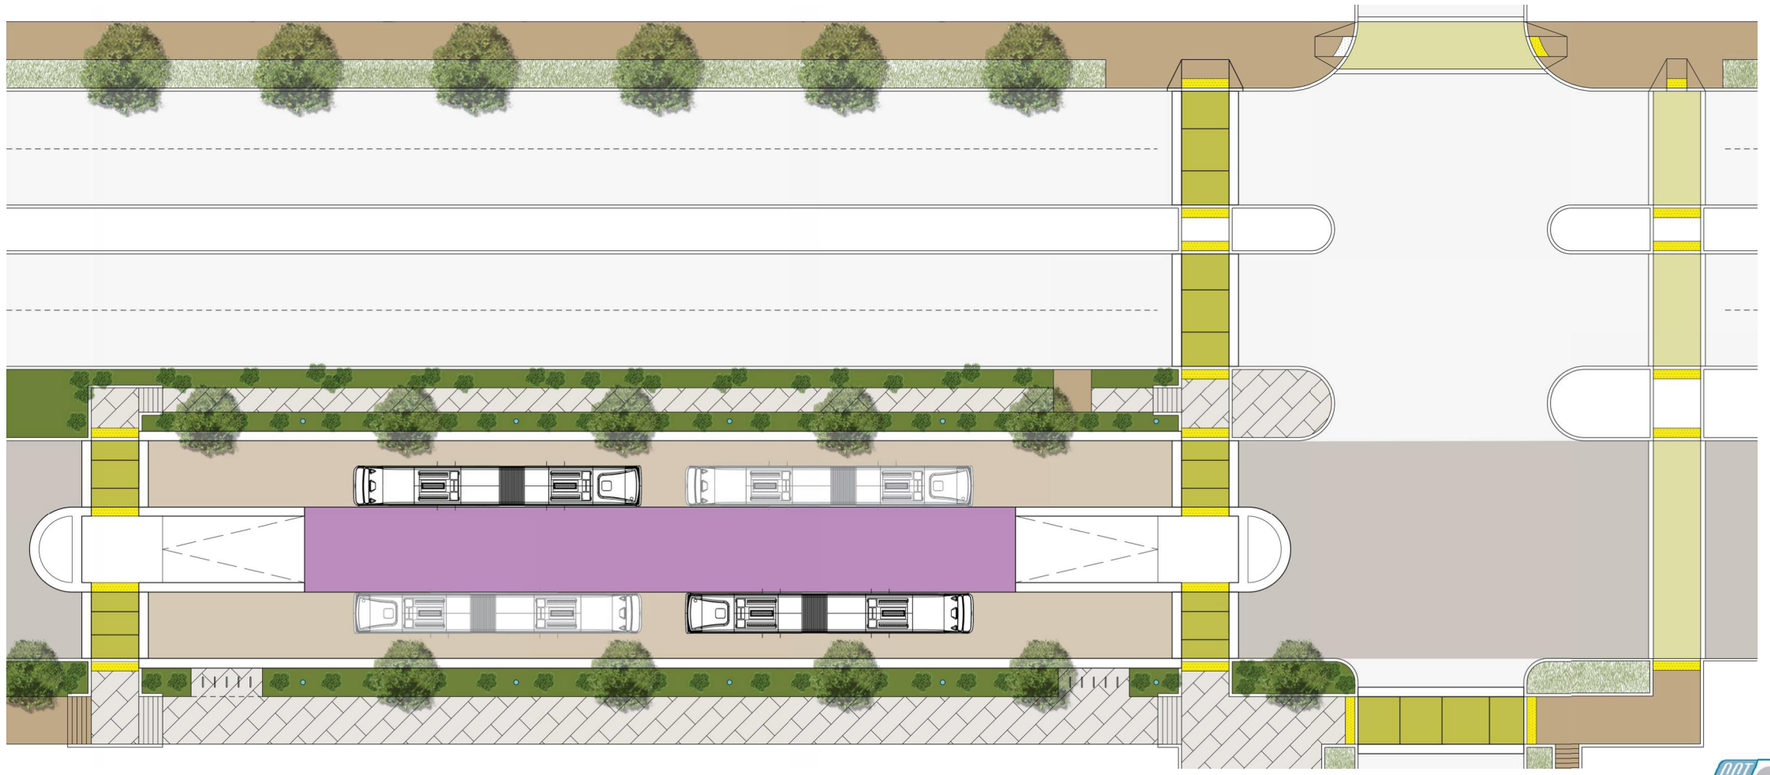

NOTE: Station/Platform amenities omitted for discussion at AAC Meeting #5.

work in progress

PROTOTYPE
CENTER PLATFORM [CENTER OF ROAD]

CCT STATIONS:

LSC Belward
LSC West
Crown Farm
West Gaither
East Gaither

CENTER PLATFORM PROTOTYPE
CENTER OF ROAD CROSS SECTION
SCALE: 1:10

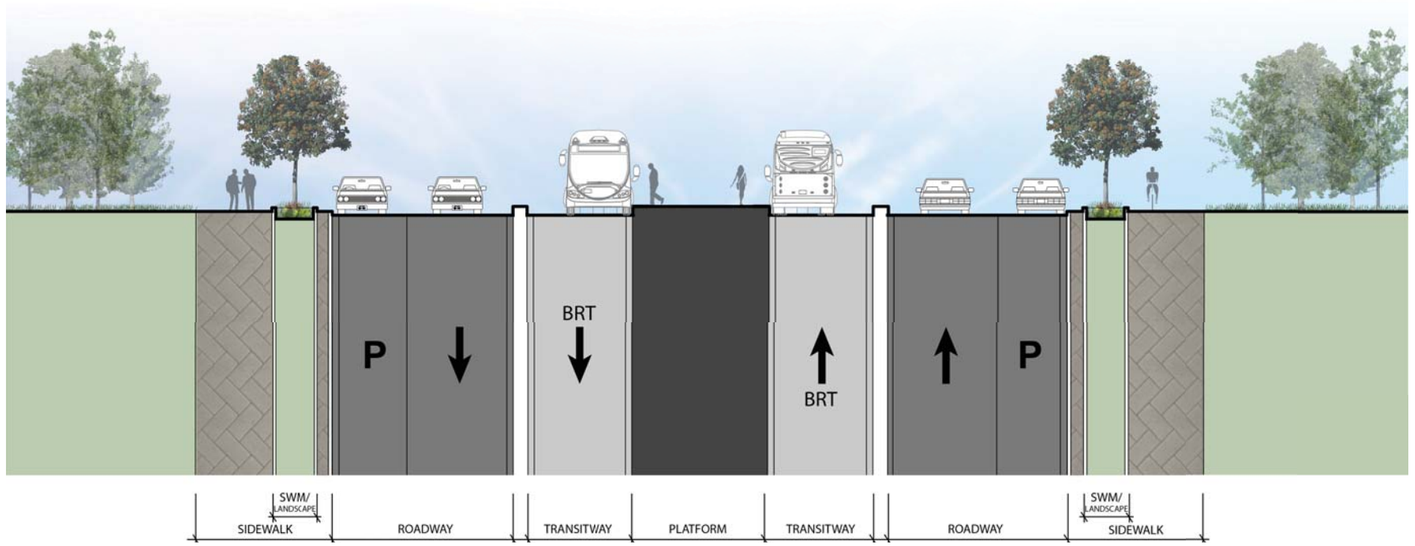

SITE PLAN

16' 0 16' 32'
SCALE: 1"=16'

NOTE: Station/Platform amenities omitted for discussion at AAC Meeting #5.

work in progress

PROTOTYPE
SIDE PLATFORM [SIDE OF ROAD]

CCT STATIONS:

Danac

SIDE PLATFORM PROTOTYPE
SIDE OF ROAD CROSS SECTION
SCALE: 1:10

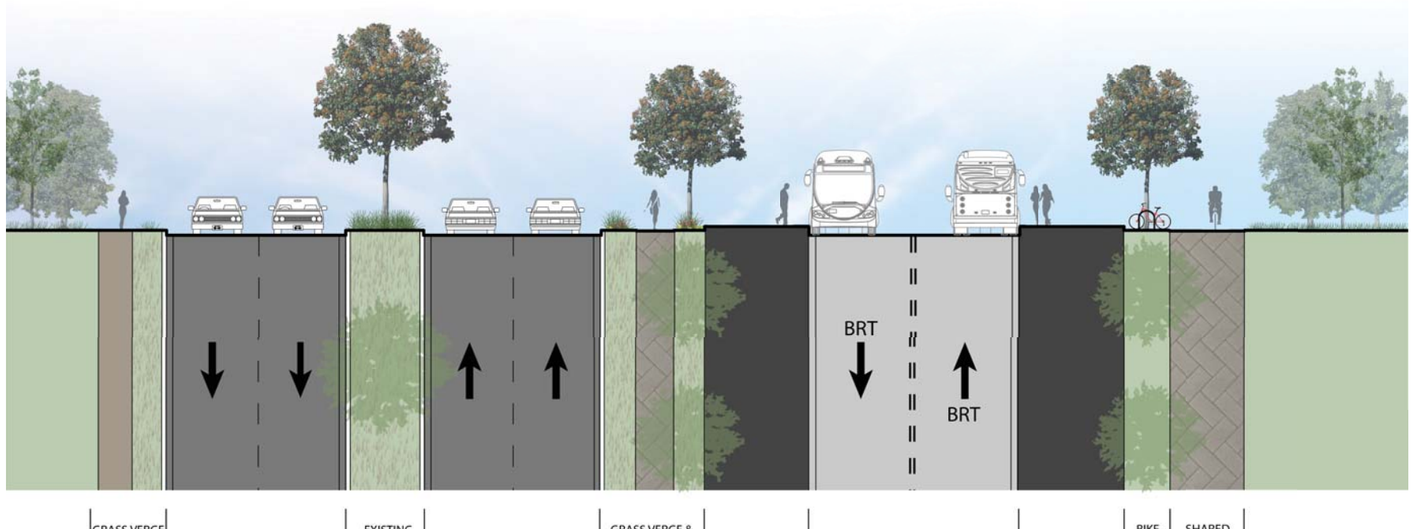

SITE PLAN

16' 0 16' 32'
SCALE: 1"=16'

NOTE: Station/Platform amenities omitted for discussion at AAC Meeting #5.

work in progress

PROTOTYPE
CENTER PLATFORM [SIDE OF ROAD]

NOTE: Station/Platform amenities omitted for discussion at AAC Meeting #5.

PROTOTYPE
CENTER PLATFORM [SIDE OF ROAD]

NOTE: Station/Platform amenities omitted for discussion at AAC Meeting #5.